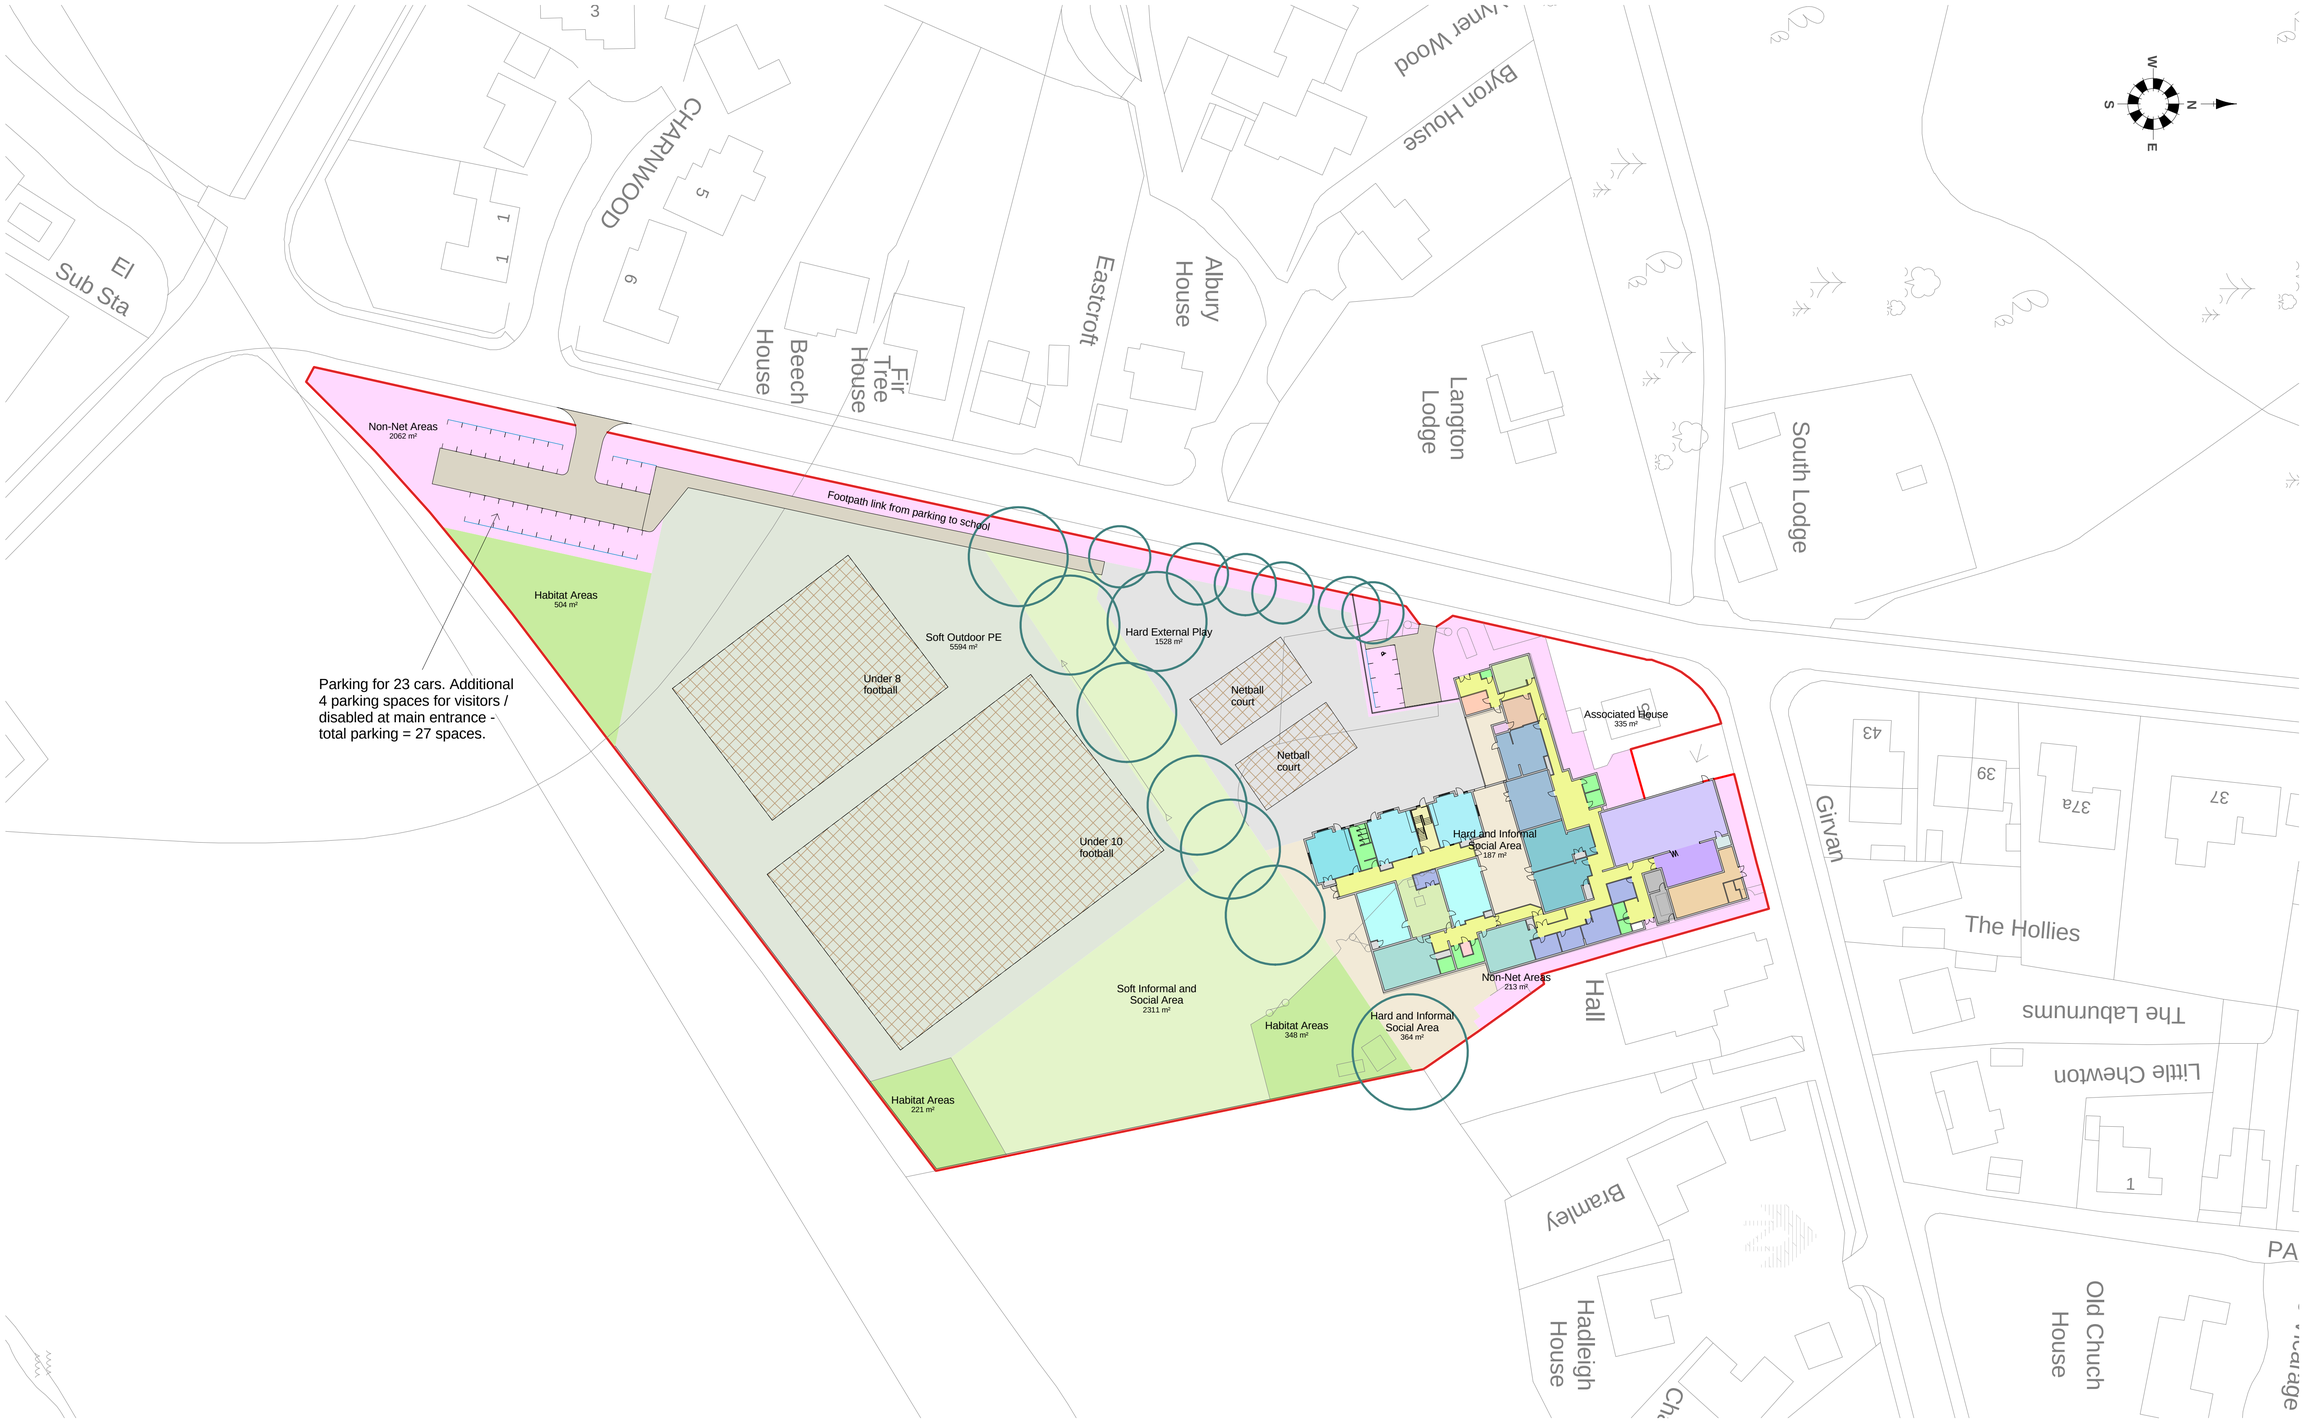

REV:	DATE:	REVISIONS:	REV:	DATE:	REVISIONS:	REV:	DATE:	REVISIONS:
A	17-02-16	Areas updated						

SCALES:

1:5@A1	0.3 M
1:50@A1	3 M
1:500@A1	30 M
1:10@A1	0.6 M
1:100@A1	6 M
1:1000@A1	60 M
1:20@A1	1.2 M
1:200@A1	12 M
1:2000@A1	120 M
1:1250@A1	70 M
1:2500@A1	140 M

CLIENT	Royal Borough of Windsor and Maidenhead		PROJECT	Project Name
SCALE	1 : 500	(A1 ORIGINAL)	DRAWING	Proposed Site Plan Holy Trinity (Option 1)
DRAWN	DJB	16003	P200	A
DATE	22-01-16			

Anthony Smith Partnership
113 Castle Hill
Reading
RG1 7SY
Tel: 0118 939 1195
Fax: 0118 950 4170
admin@asp-constructionconsultants.co.uk
www.anthonysmithpartnership.co.uk

Broadmede House
Farnham Business Park
Weydon Lane
Farnham
Surrey
GU9 8QT
Tel: 01252 267878
name.surname@ospar chitecture.com
www.osparchitecture.com
O'KEEFE SCANLON LIMITED

C COPYRIGHT EXISTS ON THE DESIGNS AND INFORMATION SHOWN ON THIS DRAWING

This drawing may be scaled or cross referenced to teh scale bar for planning application purposes, use figured dimensions only. Subject to site survey and all necessary consents. All dimensions to be checked by user and any discrepancies reported to the Architect before work commences. This drawing to be read in conjunction with all other relevant materials.