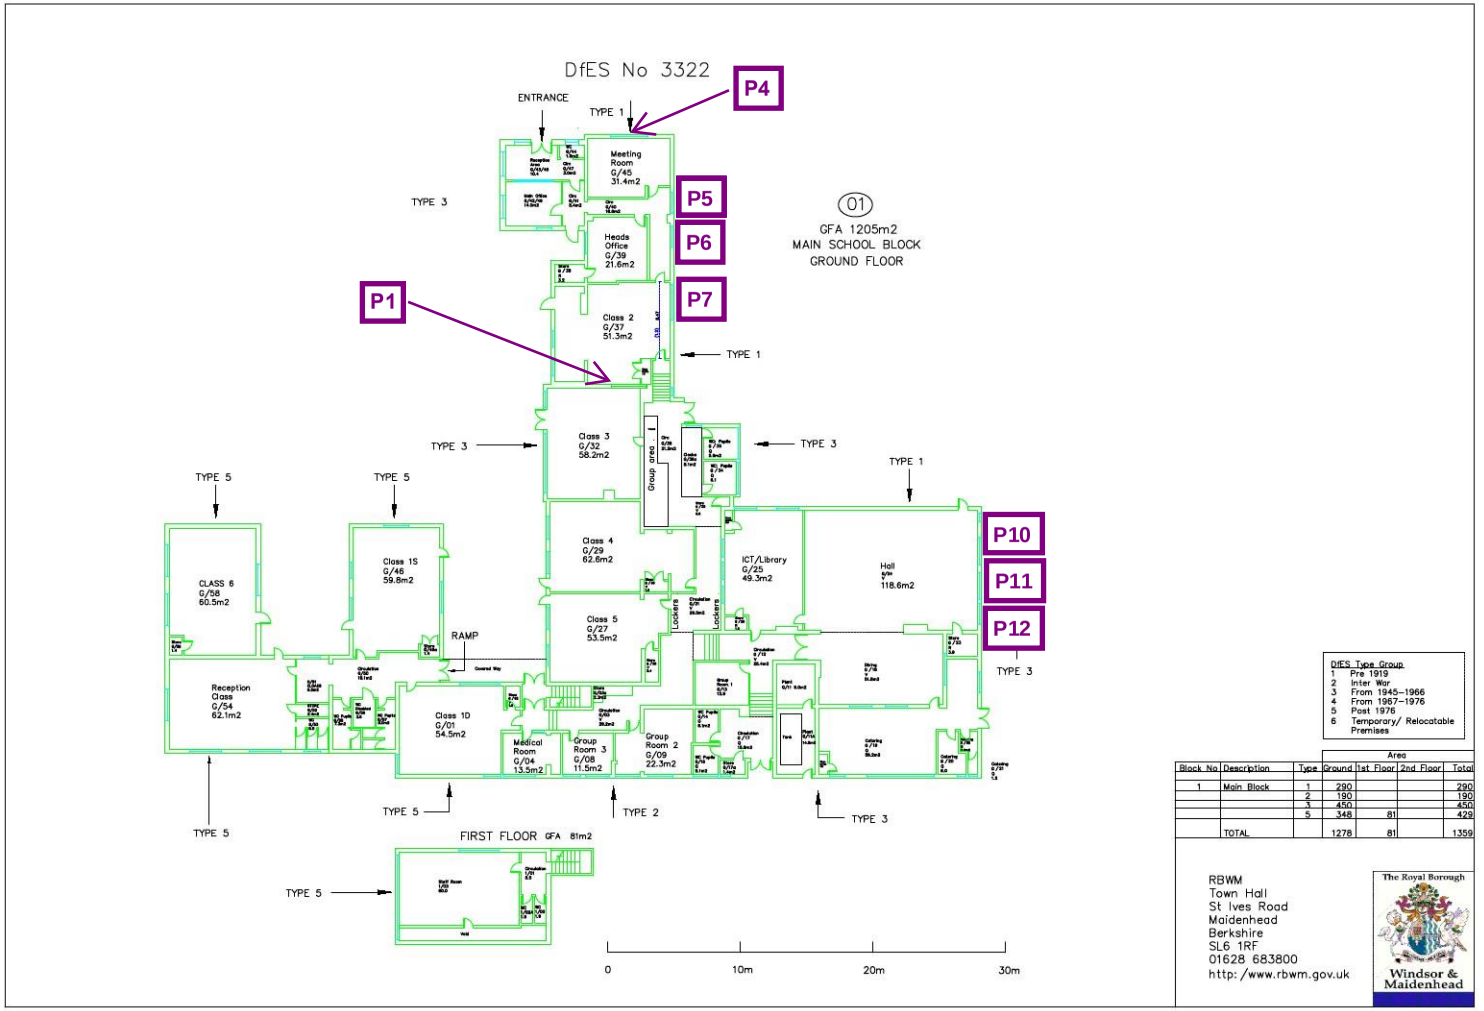

DfES Type Group
1 Pre 1919
2 Inter War
3 From 1945–1966
4 From 1967–1976
5 Post 1976
6 Temporary/ Relocatable Premises

Block No	Description	Type	Area Ground	1st Floor	2nd Floor	Total
1	Main Block	1	290			290
		2	190			190
		3	450			450
		5	348	81		429
	TOTAL		1278	81		1359

RBWM
Town Hall
St Ives Road
Maidenhead
Berkshire
SL6 1RF
01628 683800
http: /www.rbwm.gov.uk

The Royal Borough
Windsor & Maidenhead